REVISION		
DATE	NAME	L.S. NO.
3/2008	M.J.McGURL P.L.S.	38338
5/2010	M.J.McGURL P.L.S.	38338
4/2011	M.J.McGURL P.L.S.	38338
2/2012	M.J.McGURL P.L.S.	38338
2/2016	M.J.McGURL P.L.S.	38338

TOWNSHIP OF FRANKLIN
SOMERSET COUNTY

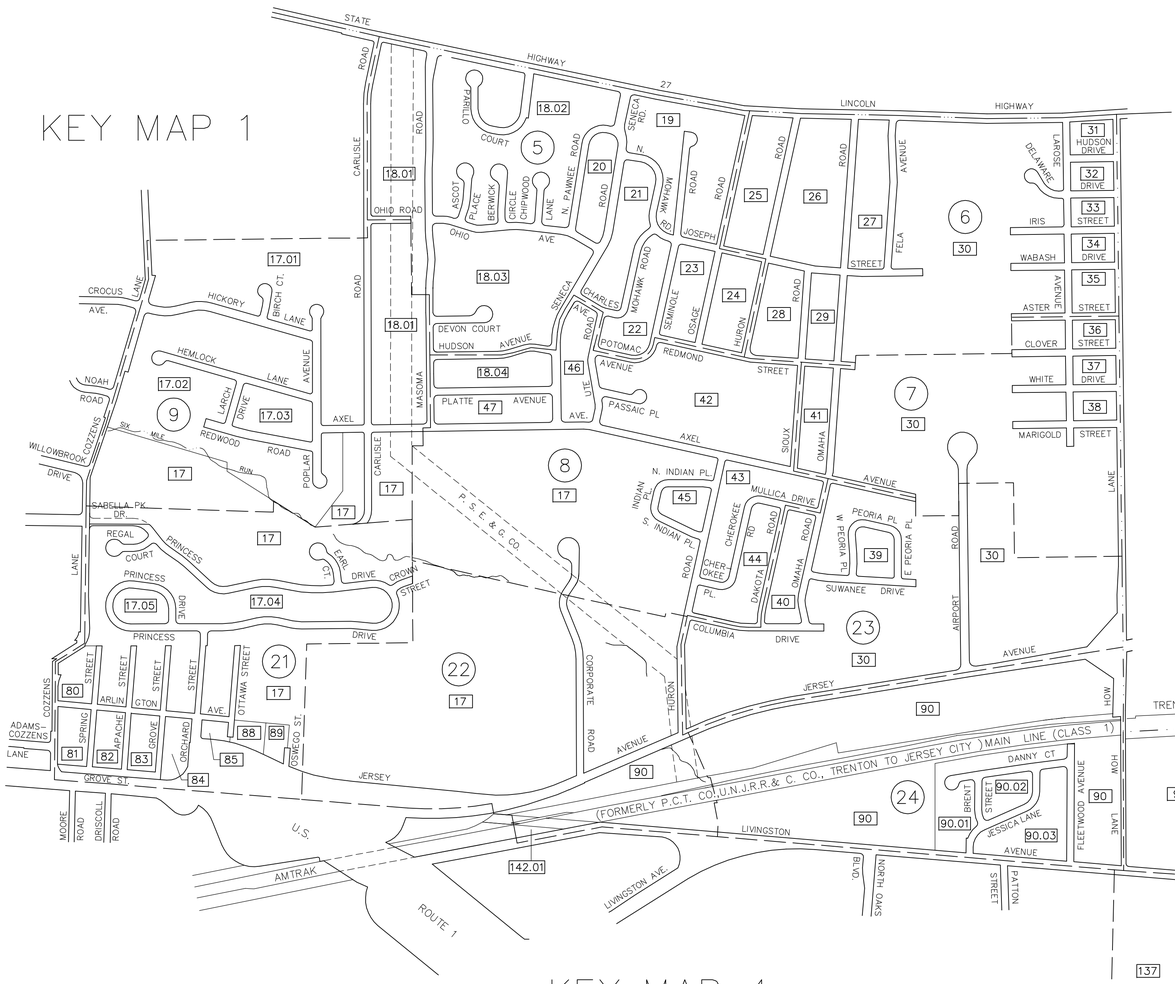

CITY OF
NEW BRUNSWICK
MIDDLESEX COUNTY

KEY MAP 4

KEY MAP 5

LEGEND

KEY SHEET

- ○ – DETAIL SHEET NUMBER
- ▭ – BLOCK NUMBER
- — — – SHEET LIMIT
- ——— – BLOCK LIMIT

DETAIL SHEETS

- ▭ – BLOCK NUMBER
- 2 – LOT NUMBER

NEW JERSEY DEPARTMENT OF THE TREASURY
DIVISION OF TAXATION
PROPERTY ADMINISTRATION
APPROVED AS A TAX MAP PURSUANT TO THE AUTHORITY OF
N.J.S.A. 54:4-23 & 54:5-1
FOR THE DIRECTOR, DIVISION OF TAXATION
MICHAEL COLE, CHIEF LOCAL ASSESSMENT COMPLIANCE C.T.A.
WILLIAM H. DUNCK, SUPERVISOR OF OWNER UTILITIES C.T.A.
DATE: MAY 4 – 2000 SERIAL NO. 789

TAX MAP
TOWNSHIP OF NORTH BRUNSWICK
MIDDLESEX COUNTY, NEW JERSEY
SCALE : 1"= 500' JUNE 1998

RAYMOND E. BORUP JR., P.L.S.
CME ASSOCIATES
3141 BORDENTOWN AVENUE, PARLIN
NEW JERSEY, 08859