REVISED	DESCRIPTION	REV. BY	CHK.
2/2012	BL. 17, L92 EXEMPTED ADDED. BLK. 90 LOTS 42 ROW & EASE. ADDED	R.R.	
4/2004	BLK. 90 LOTS 41.02 EASE. ADDED BLK. 17 LOTS 96.03, 96.04 SUBDIV. NEW LOTS 96.05, 96.06	R.R.	

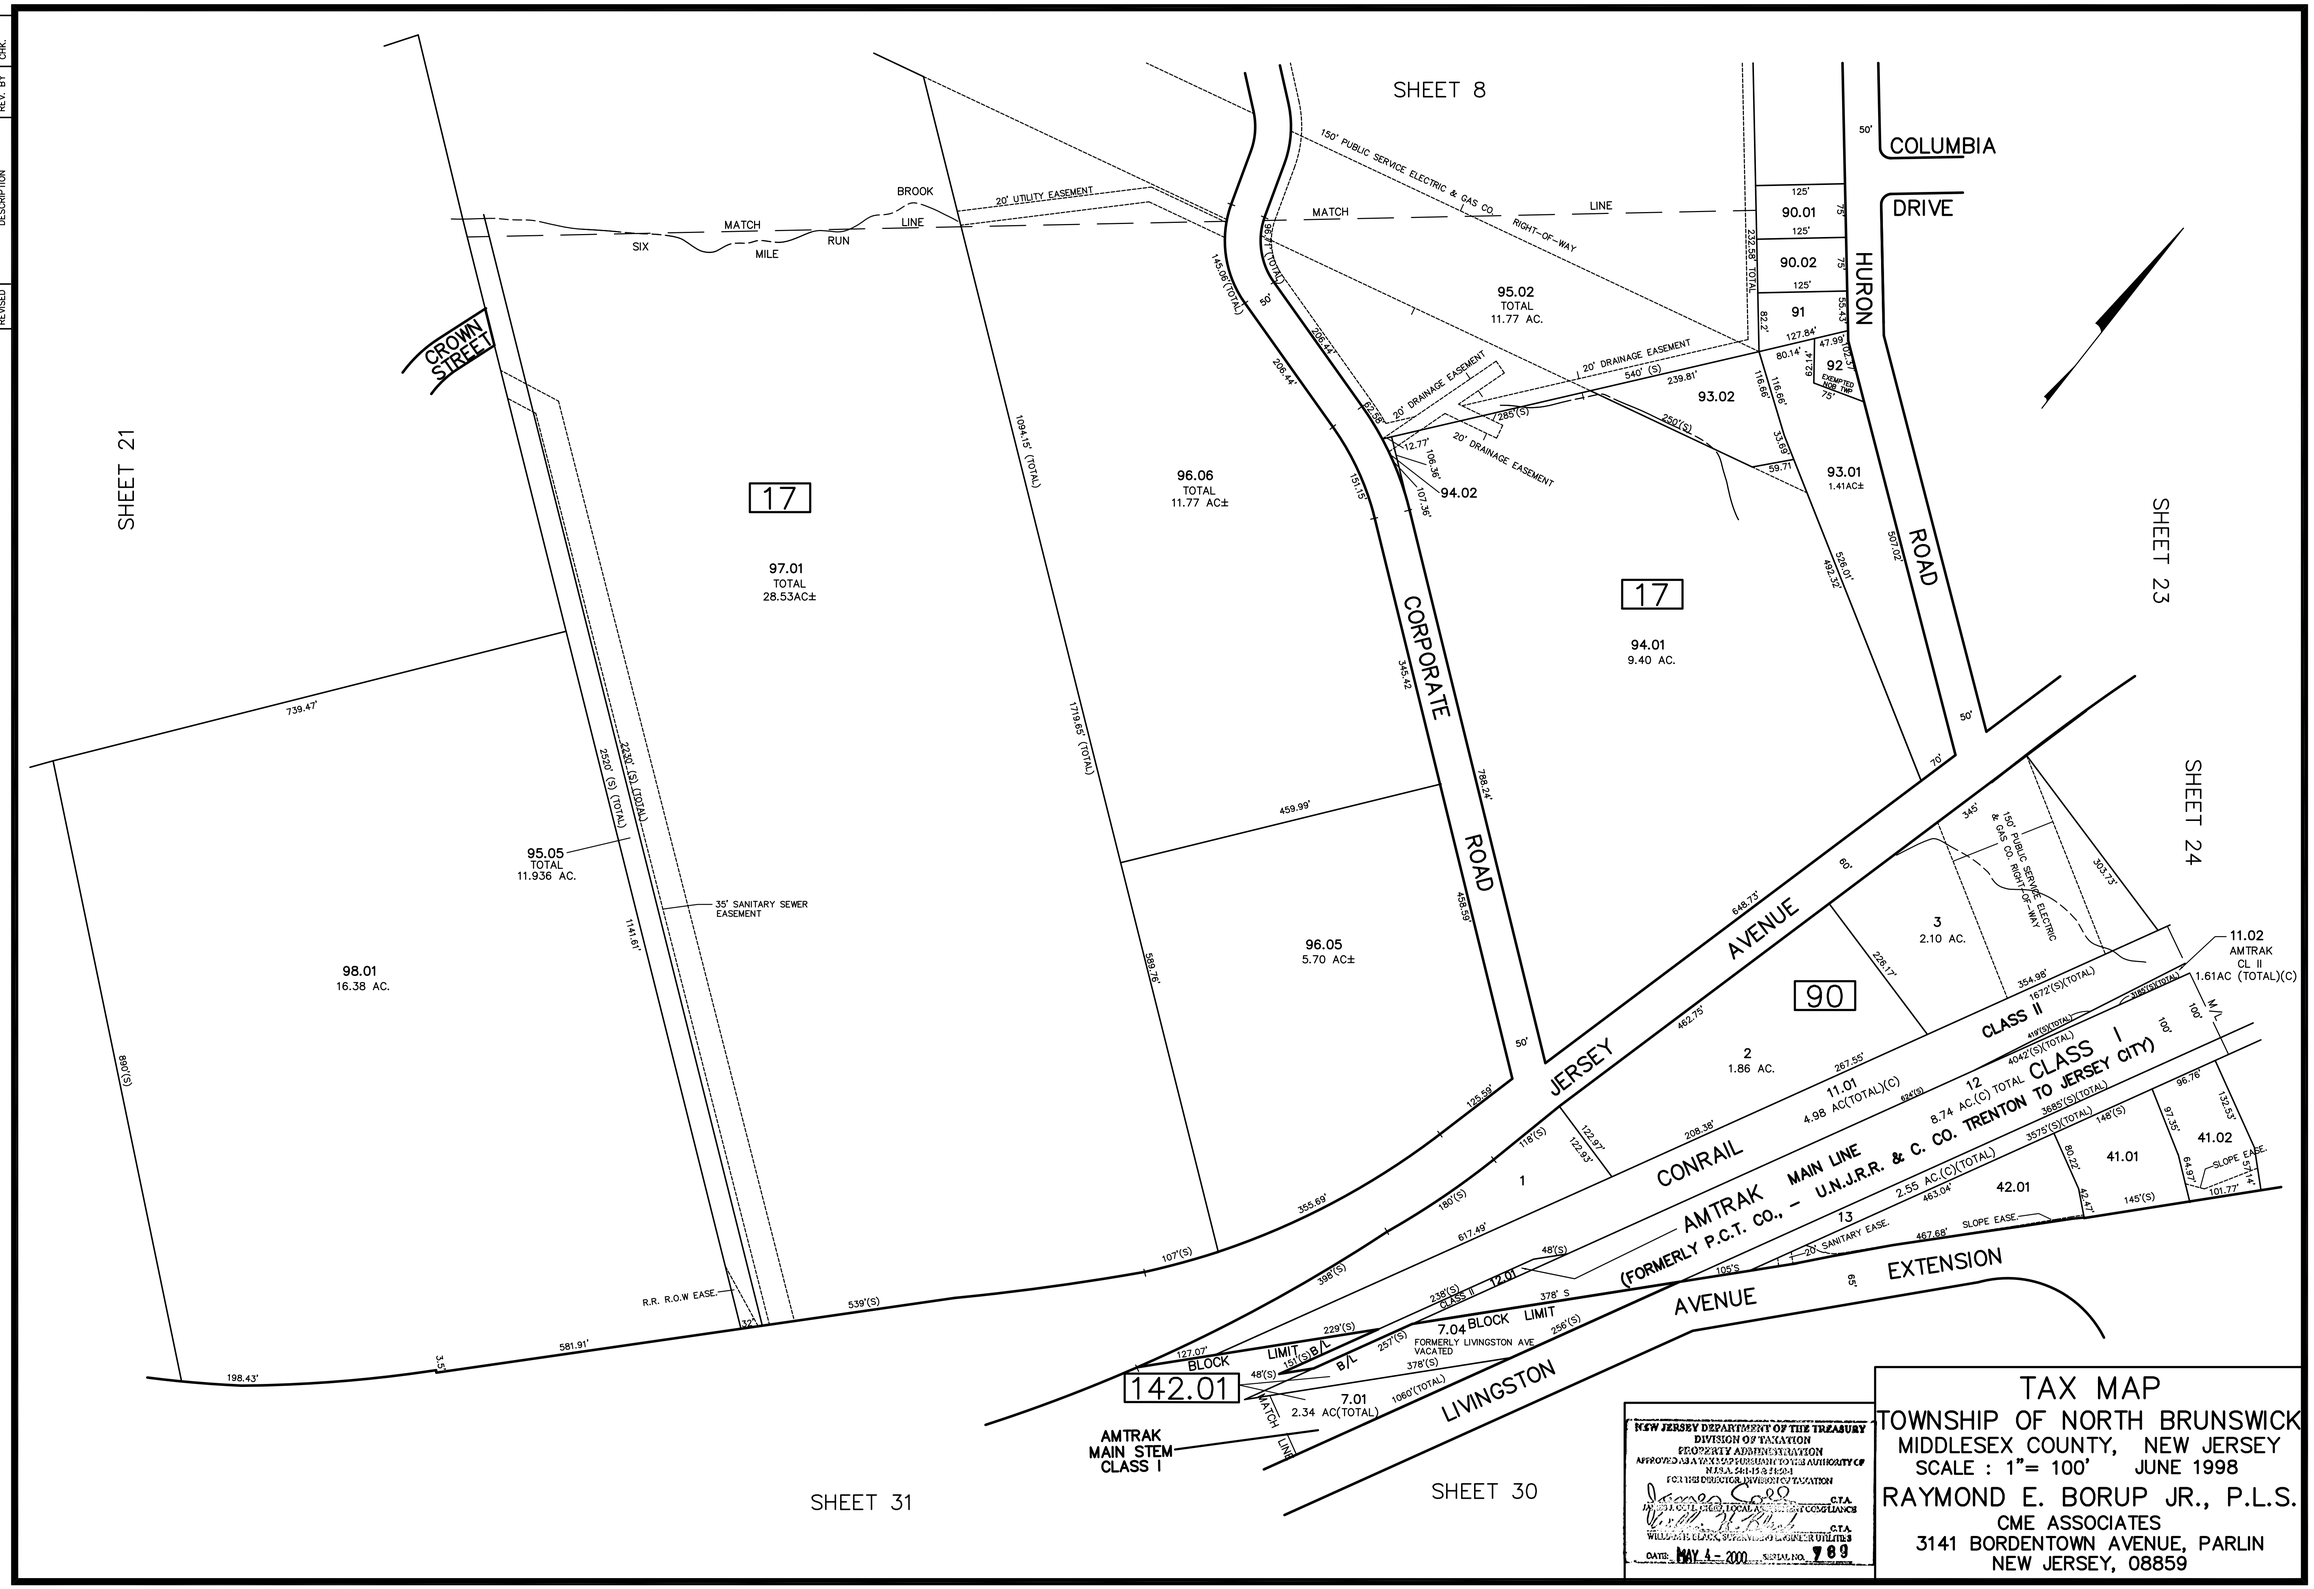

TAX MAP

TOWNSHIP OF NORTH BRUNSWICK
MIDDLESEX COUNTY, NEW JERSEY
SCALE : 1"= 100' JUNE 1998

RAYMOND E. BORUP JR., P.L.S.
CME ASSOCIATES
3141 BORDENTOWN AVENUE, PARLIN
NEW JERSEY, 08859