REVISED	DESCRIPTION	REV. BY	CHK.
7/2007	BLK 148.06 LOT 4 EXT ADDED	R.R.	
6/2004	RENAISSANCE SEC.3 ADDED	R.R.	

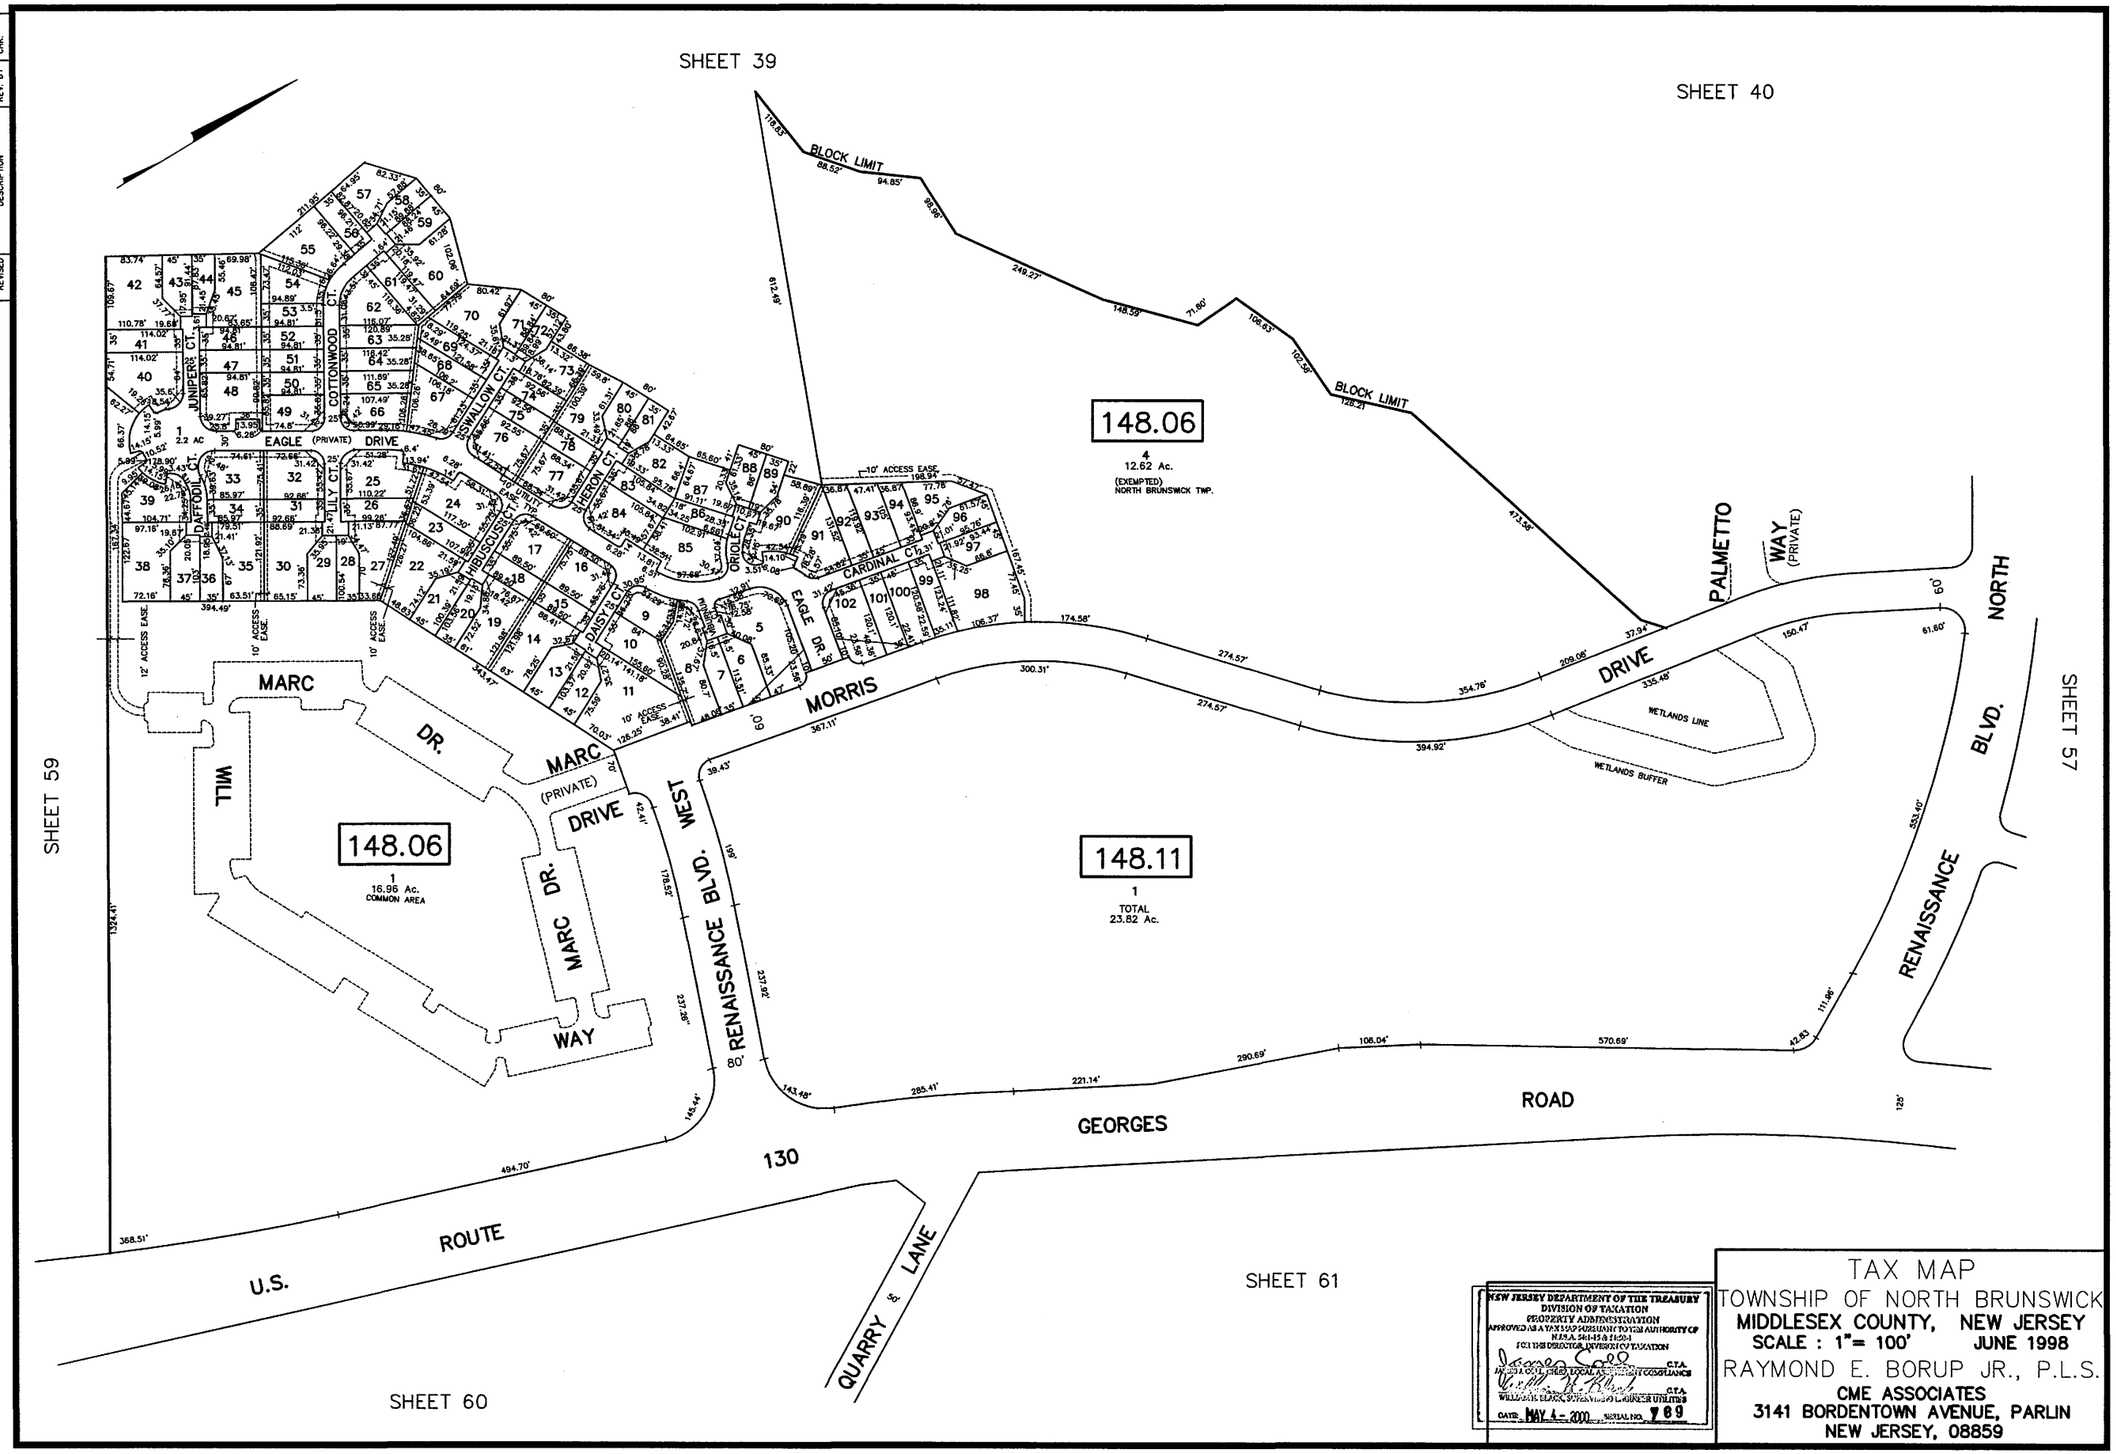

NEW JERSEY DEPARTMENT OF THE TREASURY
DIVISION OF TAXATION
PROPERTY ADMINISTRATION
APPROVED AS A TAX MAP PREPARED TO THE AUTHORITY OF
N.J.S.A. 54:1-35 & 54:5-1
FOR THE DIRECTOR, DIVISION OF TAXATION
CTA
CTA
DATE MAY 4 - 2000 SERIAL NO. 769

TAX MAP
TOWNSHIP OF NORTH BRUNSWICK
MIDDLESEX COUNTY, NEW JERSEY
SCALE : 1"= 100' JUNE 1998
RAYMOND E. BORUP JR., P.L.S.
CME ASSOCIATES
3141 BORDENTOWN AVENUE, PARLIN
NEW JERSEY, 08859